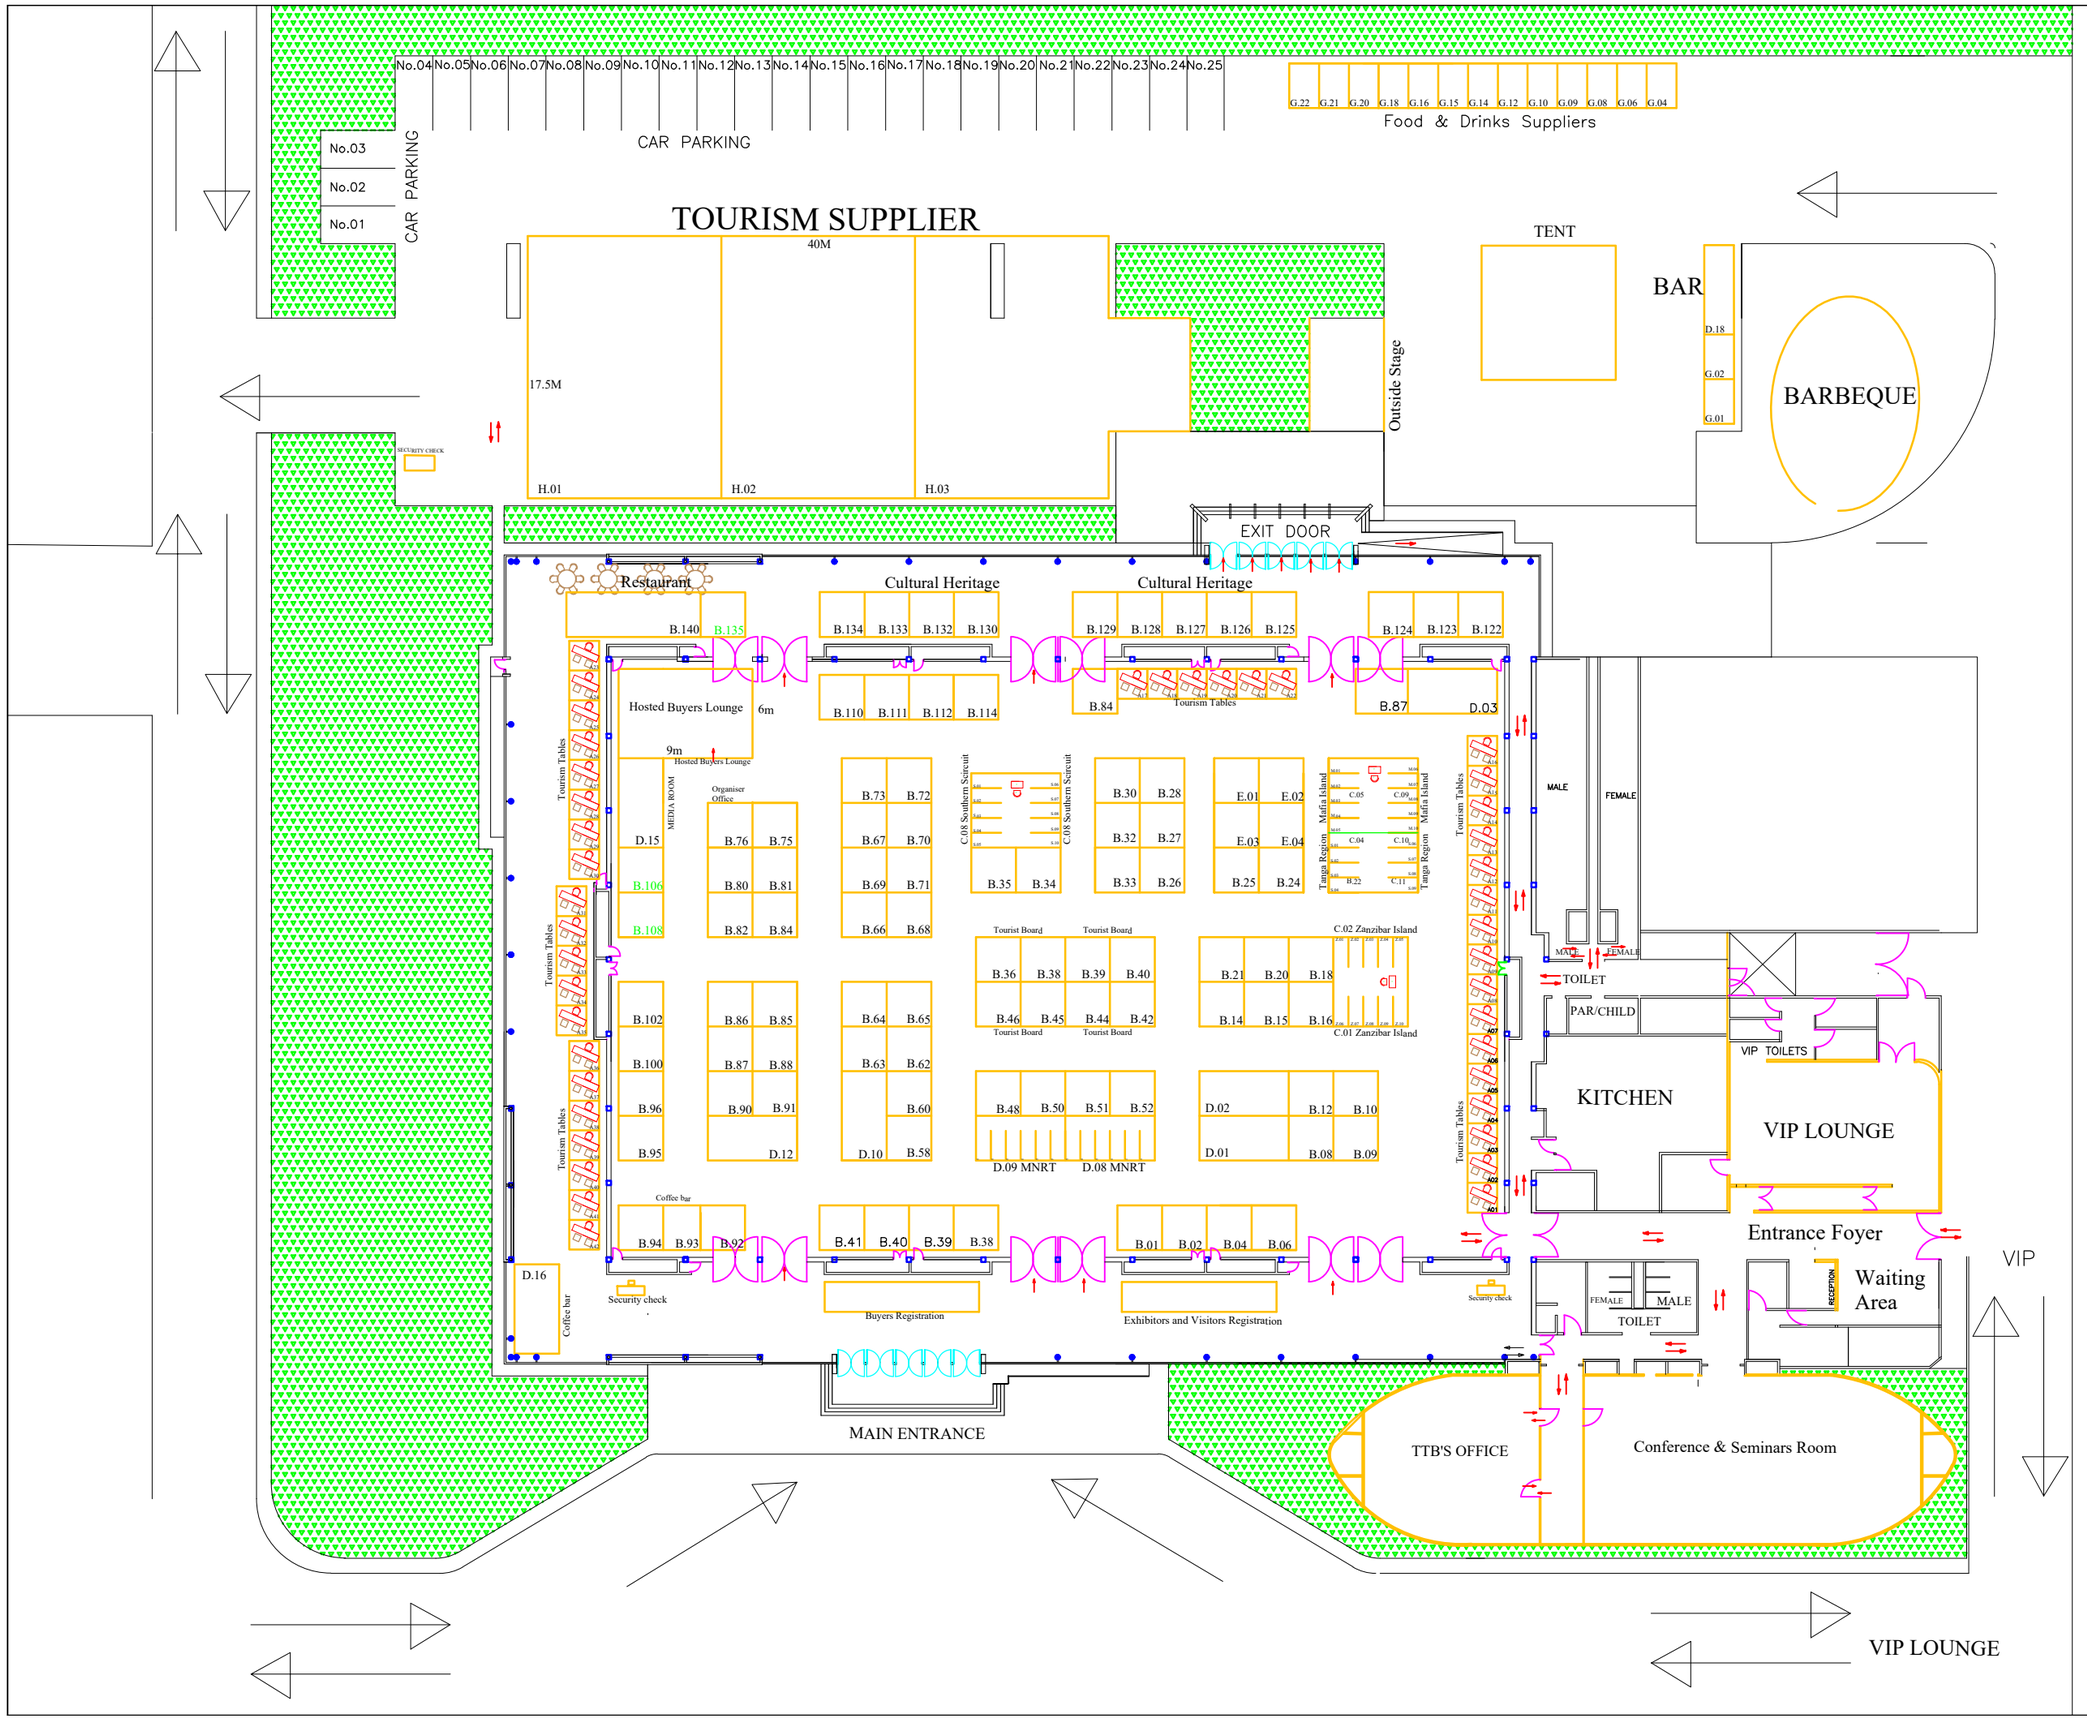

NOTE:

1.FRAME A(2X2)=42
2.FRAME B(3X3)=103
3.FRAME G(3X3)=15
4.FRAME C(5X3)=05
5.FRAME D(6X3)=13
6.FRAME E(6X5)=01
7.FRAME F(3X2)=03
8.Buyers Lounge(9X6)=01

REV	DATE	DESCRIPTION	DRAWN	CHECKED
		PLERIMINARY DRAWING	EM	FH

CLIENT:
MINISTRY OF NATURAL RESOURCES/ TOURISM

ARCHITECTS:

PROJECT TITLE:

DETAIL NAME:
LAYOUT PLAN

DESIGN BY	APPROVED BY	DATE APPROVED	SCALE	SIZE
EM	CM		1:125	A1

FILE NAME	ARCHITECTS DWG No.	DWG No.	REV
		DWG 2019/01	0